LAND CORNER RECORD

PUBLIC WORKS
LEE COUNTY, FLORIDA
Address – 1500 Monroe St., Ft. Myers, Fla. 33901 Phone : (239) 479–8900

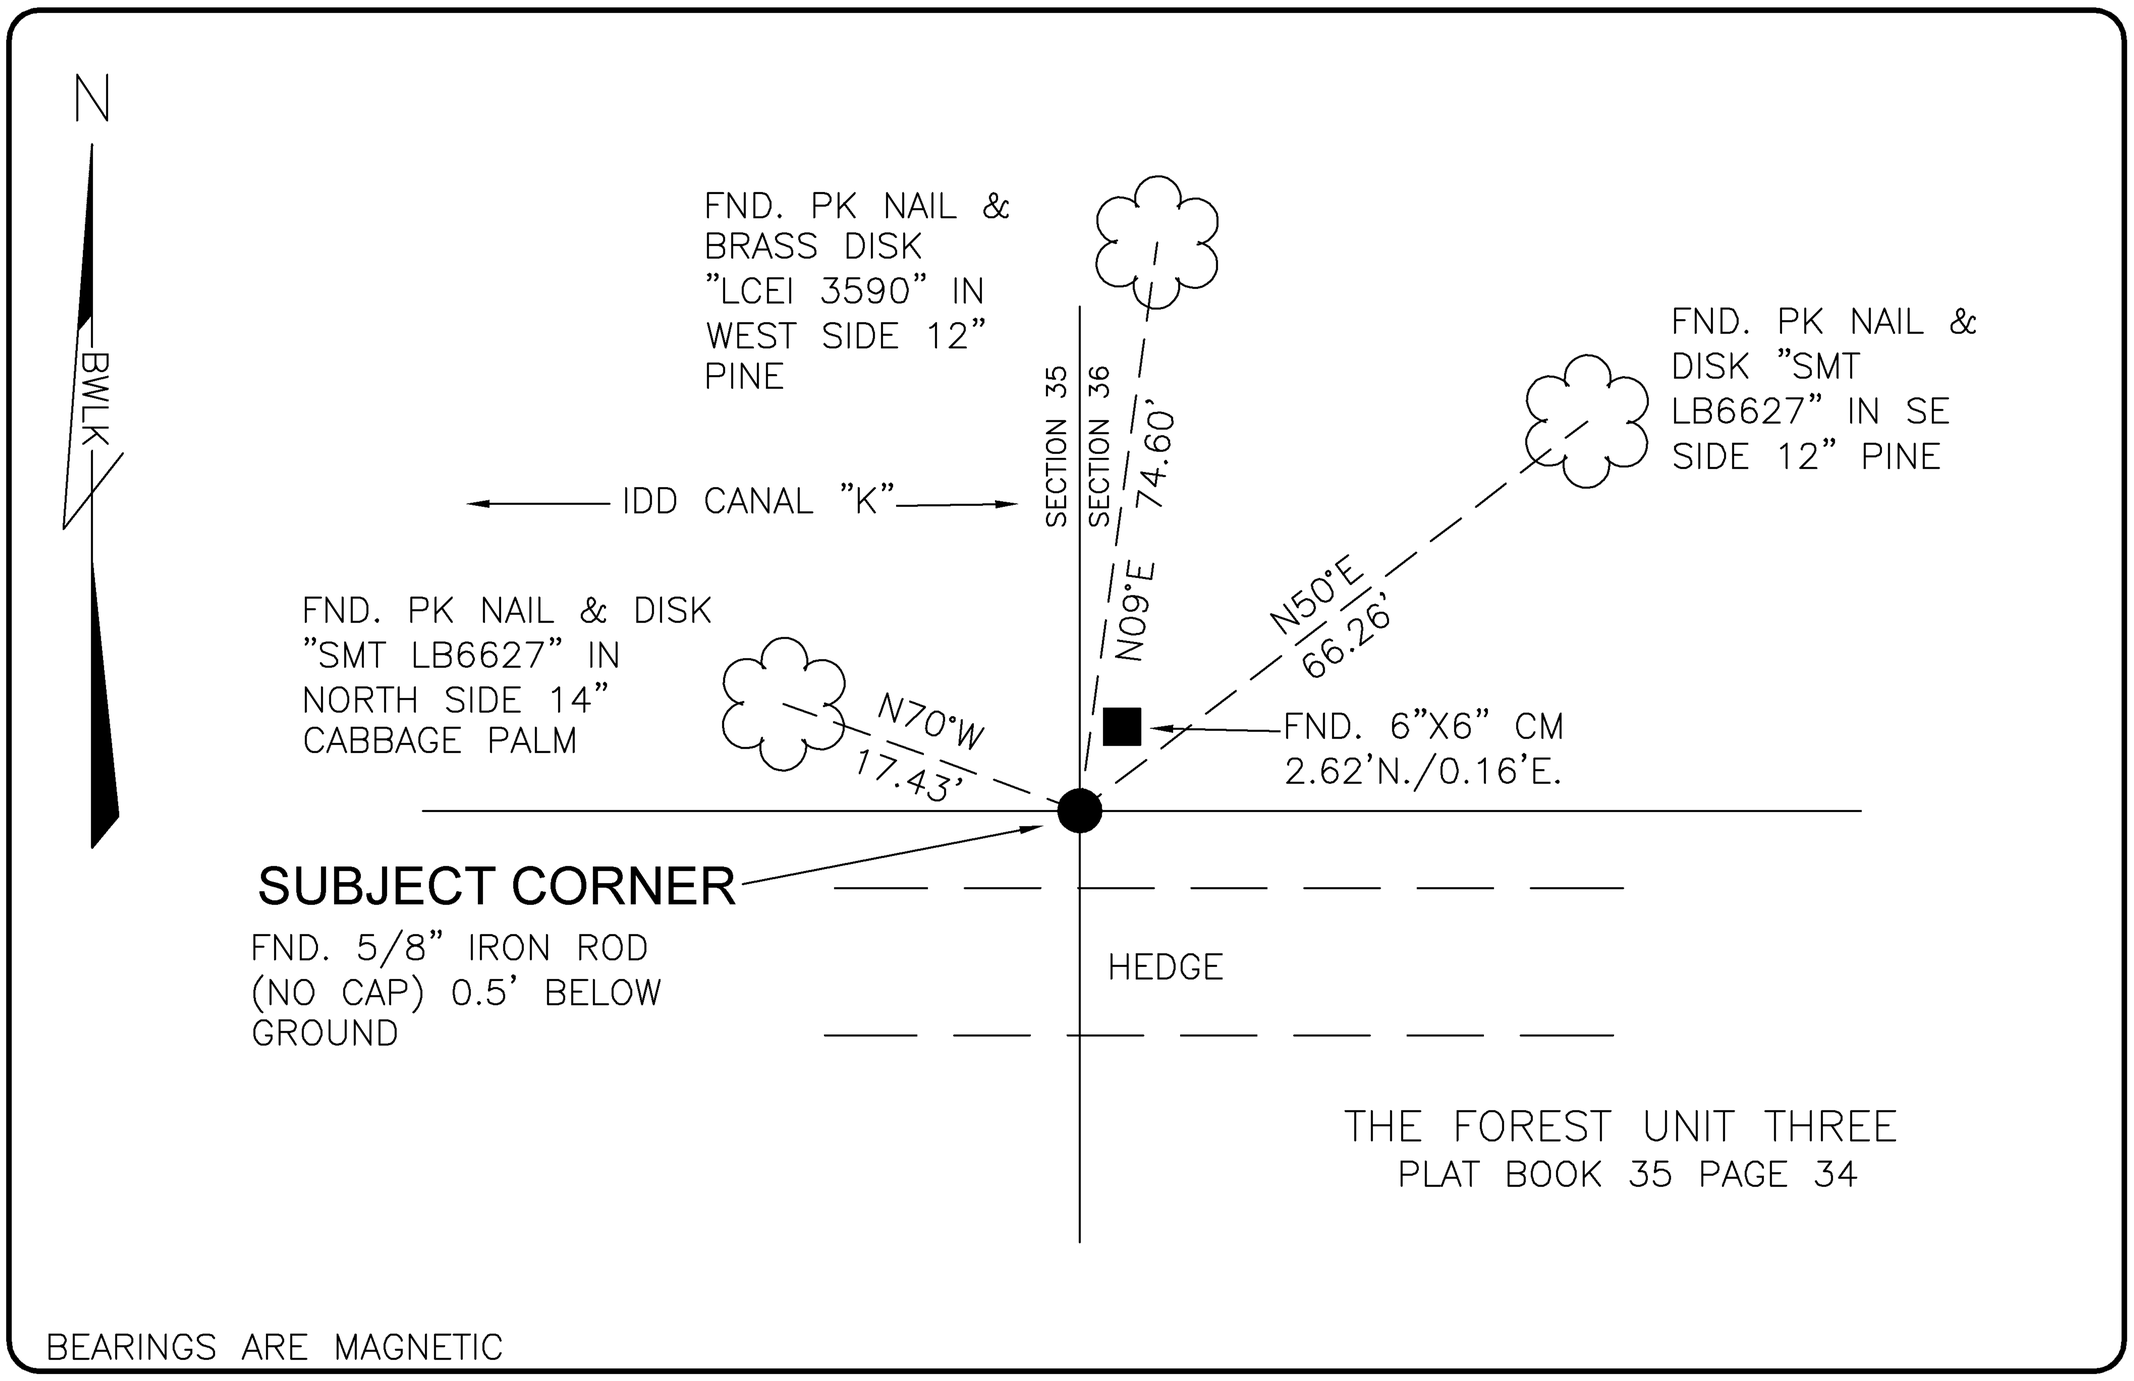

COMMENTS:
FOUND 5/8" IRON ROD TO BE CONFORMING TO HISTORICAL DIMENSIONS OF SECTION 35. THE CORNER IS REFERENCED IN CCR 37096. IT APPEARS THE 6"X6" CM SHOWN IN CCR 65537 DID NOT EXIST AT THE TIME OF THE PRIOR CCR FILING.

CORNER DESCRIPTION

SE Corner
Section 35
Township 45
Range 24

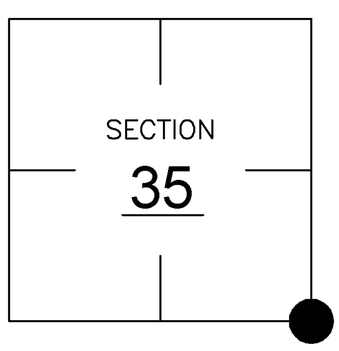

HORIZONTAL POSITION INFORMATION

Florida West Zone, NAD 1983(1990 Adjustment)

Northing(ft) 791,027.066 Easting(ft) 698,450.900

Latitude 26°30'35.46839" Longitude 81°52'14.51343"

Scale Factor 0.99994

EXISTING CERTIFIED CORNER RECORDS

Document No.	Date
37096	10-16-90
65537	9-28-99

The above documents are based on FDEP Bureau of Surveying and Mapping Record Information.

I hereby certify the monument and accessories shown above were field located on 6-07-04.

SCOTT C. WHITAKER
Professional Surveyor and Mapper
Florida Certificate No. 4324
Date Signed 6-22-04

BEAN, WHITAKER, LUTZ & KAREH, INC. (LB 4919)
13041 McGregor Boulevard
Fort Myers, Florida 33919–5910
Phone: (239) 481–1331

POINT NO. 6160

BLM REFERENCE NO. T45SR24E600100